LINE	DIRECTION	DISTANCE
L1	N 34°05'23" W	5.00'
L2	S 85°53'15" E	8.01'
L3	S 85°53'15" E	44.36'
L4	S 85°53'15" E	8.23'
L5	S 48°19'53" E	35.74'
L6	S 42°44'43" E	51.50'
L7	S 40°43'02" E	54.35'
L8	S 35°42'53" E	71.52'
L9	S 31°00'43" E	70.72'
L10	S 25°06'02" E	86.97'
L11	S 15°58'49" E	81.92'
L12	S 12°02'26" E	29.25'
L13	S 00°54'31" E	56.79'
L14	S 06°50'45" W	101.74'
L15	S 05°24'13" W	68.48'
L16	S 02°03'29" E	70.82'
L17	S 09°40'09" E	76.79'
L18	S 22°04'28" E	106.14'
L19	S 34°13'01" E	6.46'
L20	N 59°19'57" E	6.43'
L21	N 17°29'25" W	68.27'
L22	N 42°07'11" W	101.54'
L23	N 80°10'03" W	94.18'
L24	S 23°29'54" W	43.69'
L25	N 74°39'30" W	54.14'
L26	S 32°04'18" W	64.63'
L27	S 32°04'18" W	53.75'
L28	S 85°58'55" W	23.84'
L29	S 85°58'55" W	91.45'
L30	S 85°58'55" W	7.20'
L31	S 71°37'37" W	102.13'
L32	S 86°29'51" W	24.76'
L33	S 45°29'17" W	84.57'
L34	N 27°10'44" W	5.49'
L35	N 05°08'15" W	12.47'
L36	N 47°41'18" W	31.74'
L37	N 57°34'34" W	12.35'
L38	N 00°33'29" W	11.80'
L39	N 38°42'29" W	12.51'
L40	N 60°53'21" W	16.53'
L41	N 38°46'10" W	29.57'
L42	S 78°12'57" W	12.59'
L43	N 85°02'03" W	15.79'
L44	S 55°06'30" W	19.12'
L45	N 74°25'26" W	6.06'
L46	N 23°20'17" W	28.01'
L47	N 39°36'07" W	14.06'
L48	N 08°01'02" W	11.90'
L49	N 27°07'12" W	25.33'
L50	N 16°59'25" E	6.86'
L51	N 32°13'47" W	11.44'
L52	N 68°24'14" W	20.93'
L53	N 63°23'26" W	31.12'
L54	N 60°44'37" W	17.62'
L55	S 54°13'23" W	14.43'
L56	N 60°17'00" W	9.26'
L57	N 03°08'48" W	14.84'
L58	N 30°23'11" E	15.03'
L59	N 18°48'41" W	14.95'

LINE	DIRECTION	DISTANCE
L60	N 41°31'18" W	18.88'
L61	N 13°52'06" W	9.48'
L62	N 15°18'14" E	18.93'
L63	N 32°39'02" W	24.08'
L64	N 24°26'37" W	19.03'
L65	N 34°41'38" W	8.07'
L66	N 20°54'26" E	14.84'
L67	N 36°43'20" W	28.51'
L68	N 44°50'56" W	31.83'
L69	N 36°18'53" W	16.78'
L70	S 29°29'19" E	95.73'
L71	S 29°29'19" E	111.53'
L72	S 29°29'19" E	137.65'
L73	S 29°29'19" E	150.43'
L74	S 60°32'51" W	42.17'
L75	N 85°15'01" W	83.90'
L76	N 85°15'01" W	16.08'
L77	S 41°26'32" E	5.21'
L78	N 41°02'14" E	25.00'
L79	N 41°02'14" E	50.43'
L80	N 41°25'52" E	69.29'
L81	N 41°25'52" E	106.00'
L82	N 41°25'52" E	106.00'
L83	N 41°25'52" E	40.34'
L84	N 48°34'08" W	10.52'
L85	N 48°34'08" W	20.57'
L86	N 48°34'08" W	81.93'
L87	S 41°26'32" E	80.02'
L88	S 41°26'32" E	50.64'
L89	S 41°26'32" E	3.45'
L90	S 41°26'32" E	105.00'
L91	S 41°26'32" E	36.02'
L92	S 37°51'57" E	40.08'
L93	S 41°26'32" E	28.98'
L94	S 41°26'32" E	90.48'
L95	N 55°48'25" E	23.88'
L96	S 39°33'15" E	19.98'
L97	S 39°29'06" E	38.75'
L98	N 55°48'25" E	73.32'
L99	S 85°15'01" E	68.41'
L100	N 60°32'51" E	31.57'
L101	S 25°06'02" E	17.89'
L102	S 25°06'02" E	41.21'
L103	S 06°50'45" W	61.48'
L104	S 06°50'45" W	34.00'
L105	S 22°04'28" E	61.01'
L106	N 59°19'57" E	4.14'
L107	S 36°26'24" E	7.40'
L108	S 36°26'24" E	17.09'
L109	N 27°07'12" W	6.97'
L110	N 32°13'47" W	18.36'
L111	N 63°55'22" W	40.00'
L112	N 63°55'22" W	24.55'
L113	N 42°25'47" W	70.17'
L114	DELETED	
L115	N 24°26'37" W	11.94'
L116	S 24°26'37" E	7.09'
L117	N 38°42'29" W	10.30'
L118	N 38°42'29" W	2.21'
L119	N 55°30'27" E	132.20'
L120	N 55°30'27" E	79.82'

CURVE TABLE

CURVE	RADIUS	LENGTH	CHORD	BEARING
C1	815.00'	146.52'	146.32'	N43°33'30"W
C2	815.00'	111.09'	111.01'	N34°30'12"W
C3	815.00'	15.78'	15.78'	N30°02'36"W
C4	25.00'	39.29'	35.37'	N15°31'46"E
C5	275.00'	78.26'	78.00'	N68°42'01"E
C6	275.00'	85.90'	85.55'	N85°48'05"E
C7	325.00'	128.15'	127.33'	S83°27'11"W
C8	325.00'	92.74'	92.43'	S63°58'54"W
C9	1071.94'	136.09'	136.00'	S52°05'33"W
C10	20.50'	31.99'	28.84'	S86°08'51"E
C11	20.50'	29.65'	27.13'	N00°00'20"W
C12	25.00'	21.26'	20.62'	N65°47'31"E
C13	47.00'	49.20'	46.98'	S60°09'51"W
C14	47.00'	45.24'	43.51'	S02°36'10"W
C15	47.00'	62.40'	57.92'	S63°00'14"E
C16	40.00'	34.94'	33.84'	N76°00'37"W
C17	40.00'	1.69'	1.69'	N49°46'34"W
C18	40.00'	37.78'	36.39'	N21°30'47"W
C19	47.00'	59.51'	55.62'	S30°43'58"E
C20	47.00'	58.73'	54.99'	N77°11'33"E
C21	47.00'	31.05'	30.49'	N22°27'55"E
C22	47.00'	42.74'	41.29'	N22°30'56"W
C23	25.00'	39.27'	35.36'	S03°34'08"E
C24	25.00'	42.38'	37.48'	S89°59'40"W
C25	473.26'	55.71'	55.68'	N38°04'11"W
C26	473.26'	54.59'	54.56'	N31°23'33"W
C27	25.00'	22.73'	21.96'	N02°02'27"W
C28	47.00'	47.64'	45.63'	S05°01'58"E
C29	47.00'	43.12'	41.62'	S60°21'18"E
C30	47.00'	48.98'	46.79'	N63°30'24"E
C31	47.00'	37.68'	36.68'	N10°40'57"E
C32	47.00'	50.04'	47.71'	N42°47'10"W
C33	25.00'	19.98'	19.46'	S50°23'06"E
C34	518.26'	29.55'	29.55'	N29°07'04"E
C35	518.26'	96.70'	96.56'	N36°05'48"W
C36	20.50'	32.04'	28.88'	S03°19'48"W
C37	1000.00'	134.47'	134.37'	S51°57'17"W
C38	275.00'	121.14'	120.16'	S68°25'35"W
C39	275.00'	65.77'	65.62'	S87°53'52"W
C40	325.00'	74.83'	74.67'	N88°09'11"E
C41	325.00'	86.98'	86.72'	N73°53'24"E
C42	325.00'	32.19'	32.18'	N63°23'07"E
C43	25.00'	40.07'	35.92'	N73°32'11"W
C44	1965.00'	86.41'	86.40'	N26°21'38"W
C45	390.00'	54.20'	54.16'	N21°07'09"W
C46	390.00'	115.46'	115.04'	N08°39'24"W
C47	390.00'	47.79'	47.76'	N03°20'06"E
C48	485.00'	77.93'	77.85'	S02°14'34"W
C49	485.00'	130.77'	130.37'	S10°05'04"E
C50	485.00'	36.11'	36.10'	S19°56'30"E

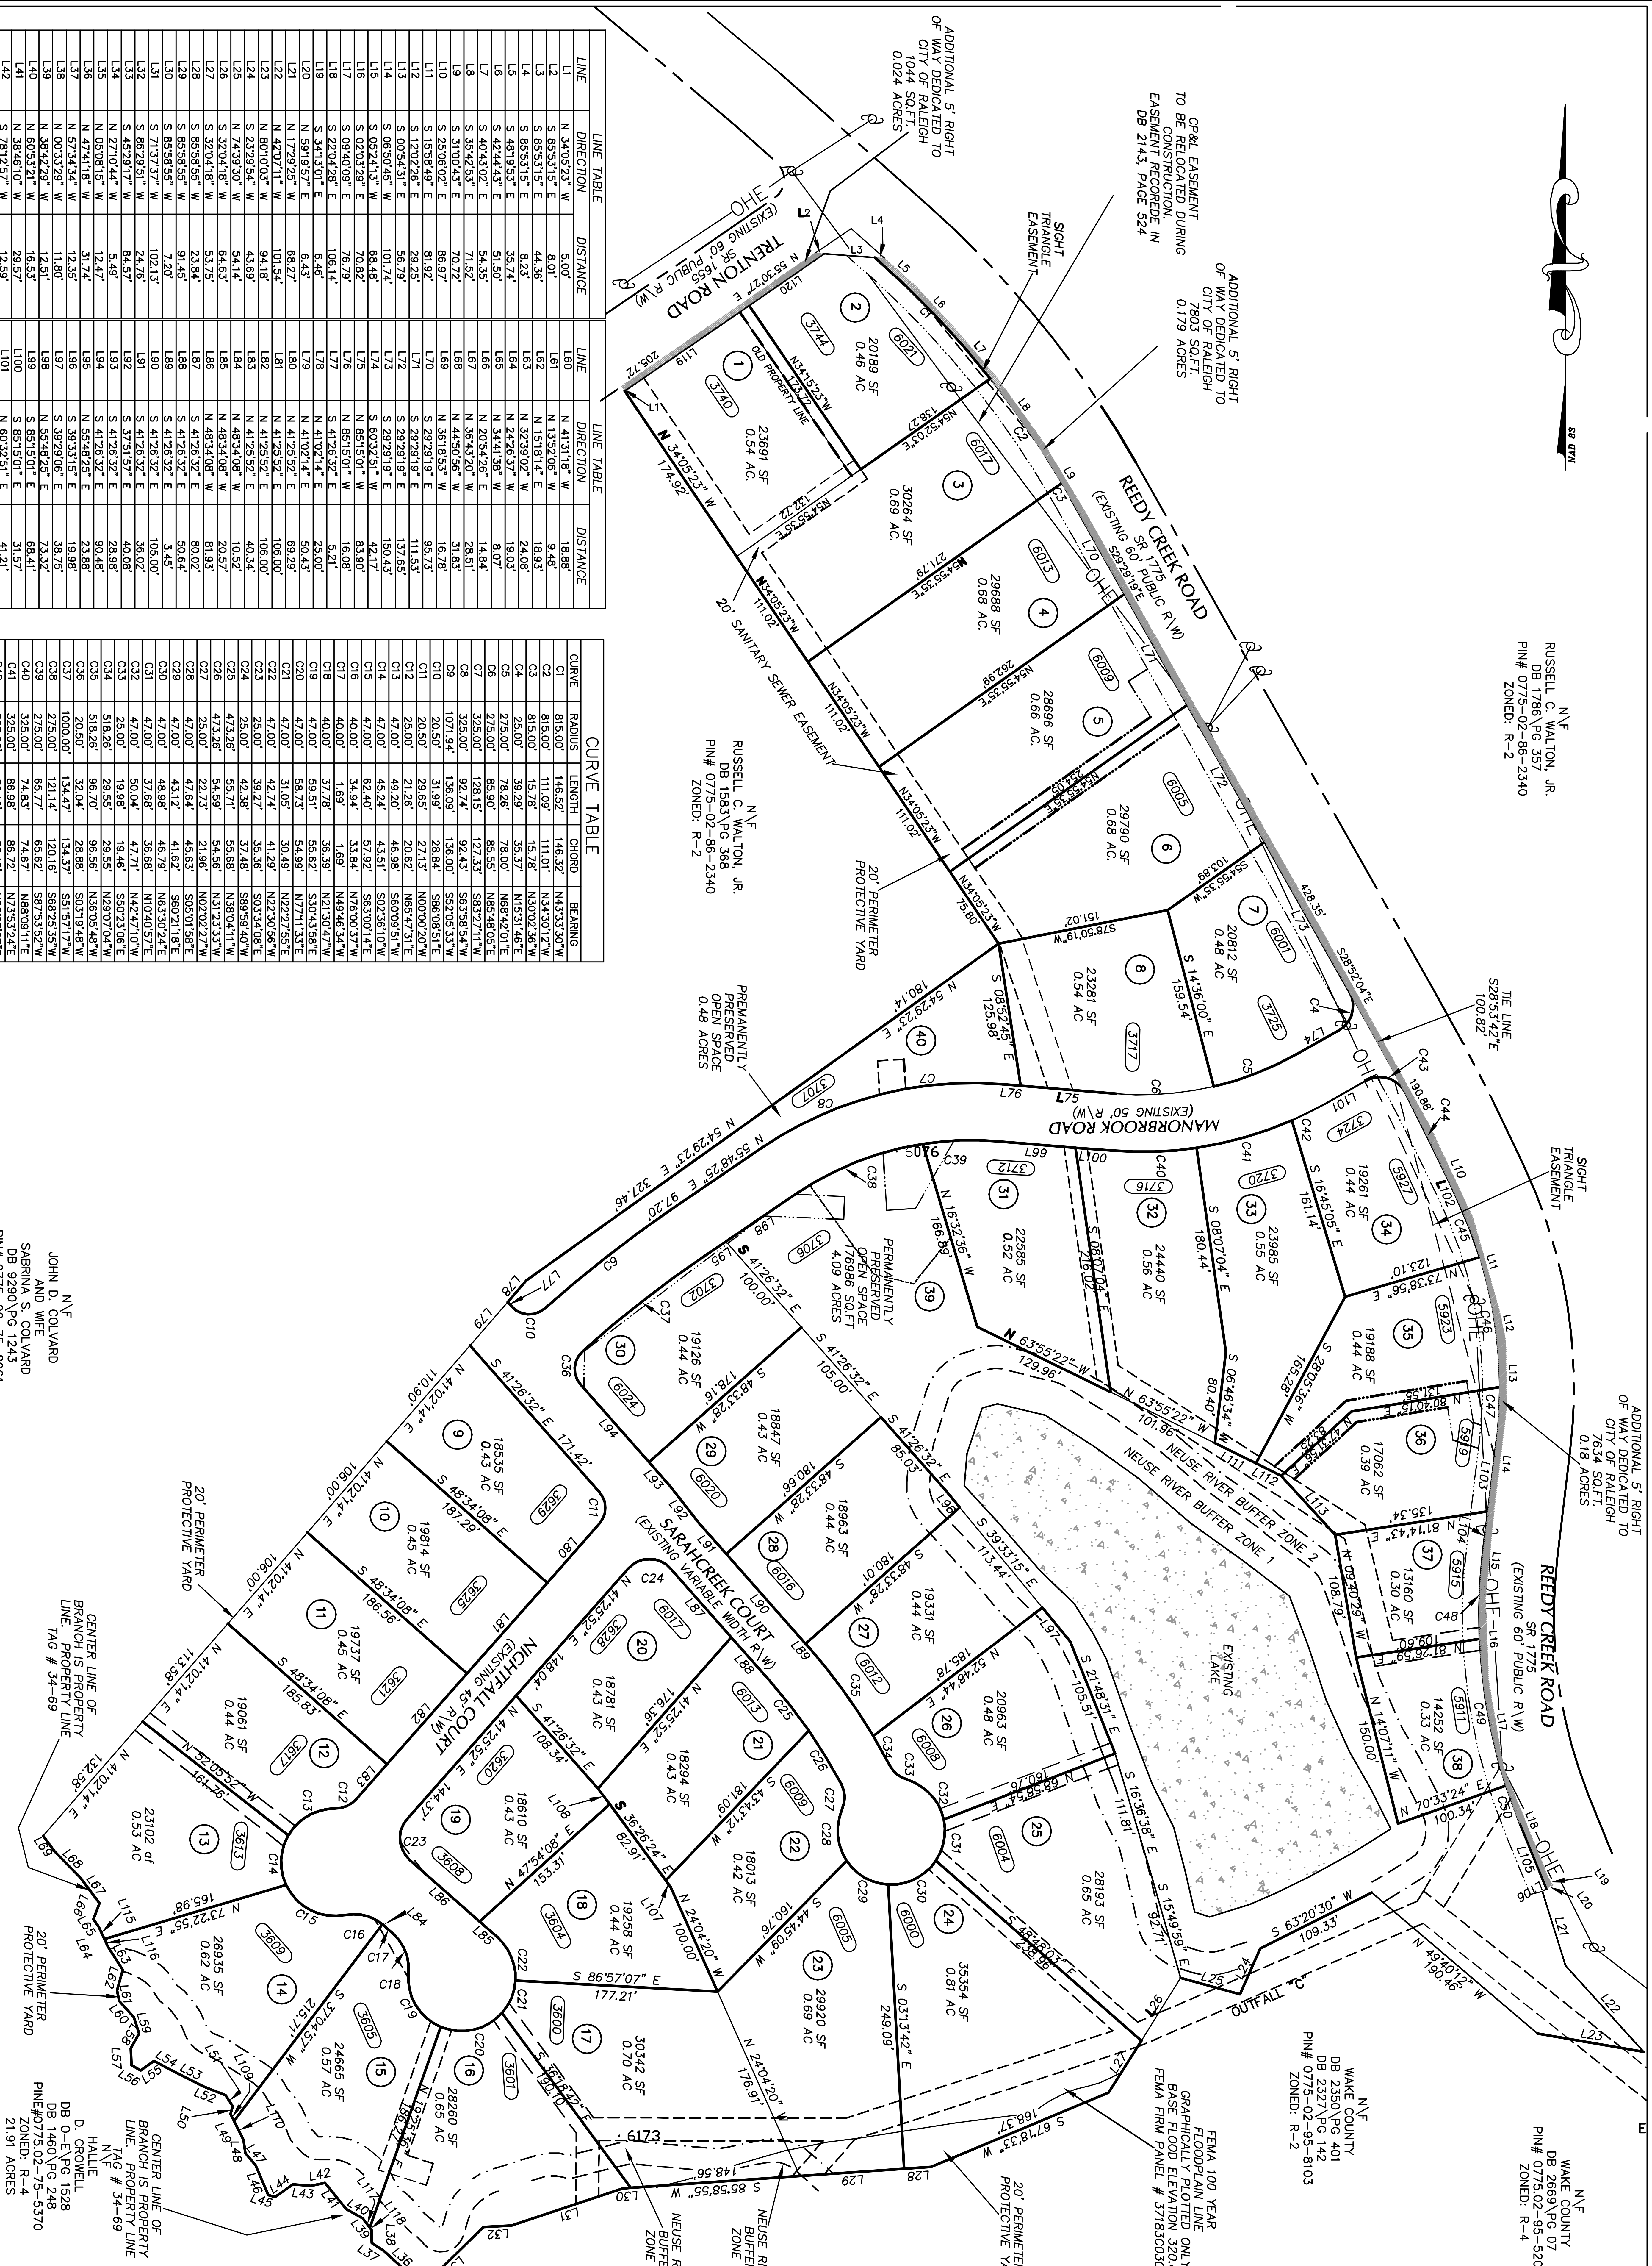

GRAPHIC SCALE

100 0 50 100 200 400

(IN FEET)
1 inch = 100 ft.

RECORDED IN BOOK OF MAPS ______, PAGE ______, WAKE COUNTY

PREVIOUSLY RECORDED IN BOOK OF MAPS 2005, PAGE 2066, WAKE COUNTY

B-88-06

DATE: 5/22/06	SCALE: 1" = 100'
DRAWN: CRB	CHECKED: CRB
SHEET: 2 of 3	
CAD FILE: BD_06080	
PROJECT NO: 202094.0	

NO.	DATE	DESCRIPTION	BY

THE LAKES AT UMSTEAD

OWNER: REEDY CREEK ROAD LLC

CARY TOWNSHIP WAKE NORTH CAROLINA

EASEMENT REVISION AND RECOMBINATION OF LOTS 1 & 2

WITHERS & RAVENEL
ENGINEERS | PLANNERS | SURVEYORS
111 MacKenan Drive Cary, North Carolina 27511 www.withersravenel.com
tel: 919-469-3340 fax: 919-467-6008